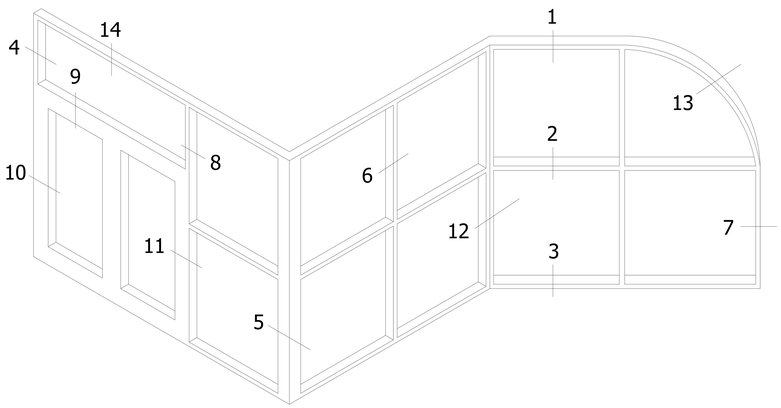

TYPICAL ELEVATION

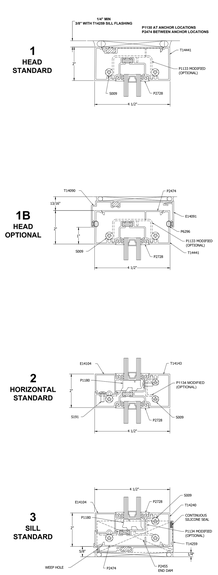

STANDARD DETAILS

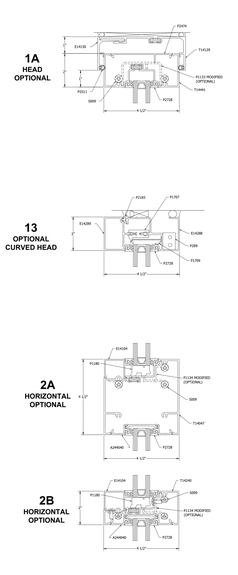

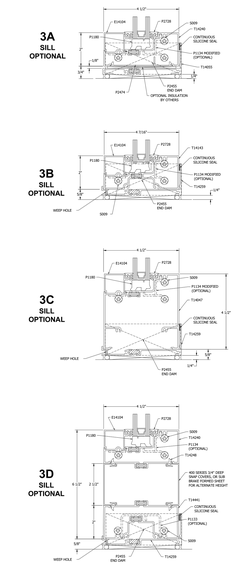

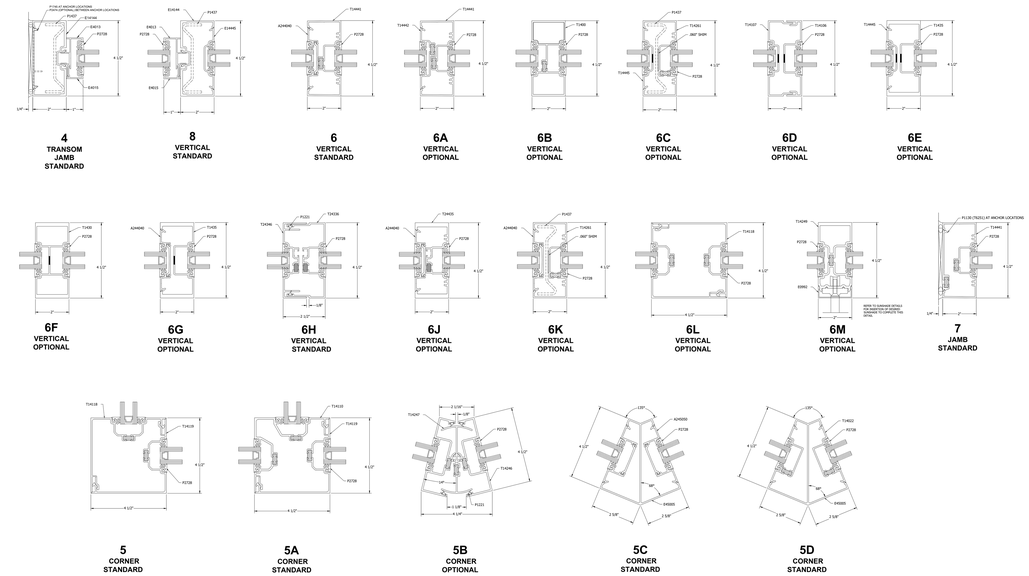

INSIDE & OUTSIDE GLAZED

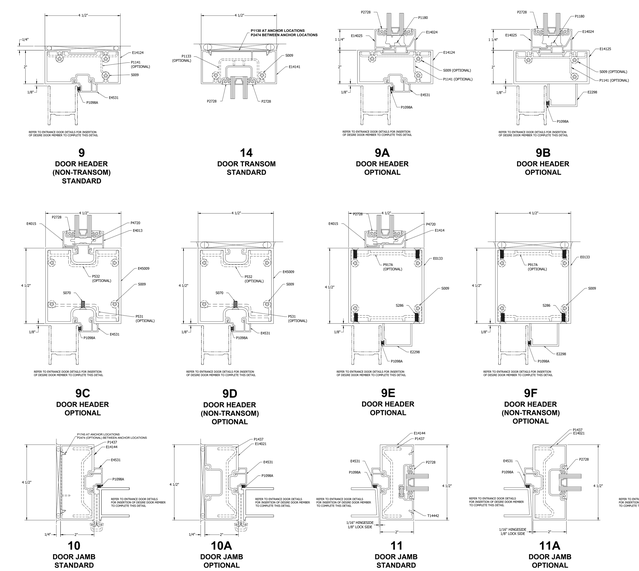

DOOR DETAILS

T14000 SERIES STOREFRONT

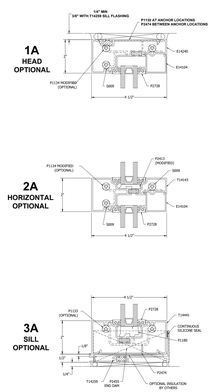

INSIDE GLAZED

OUTSIDE GLAZED

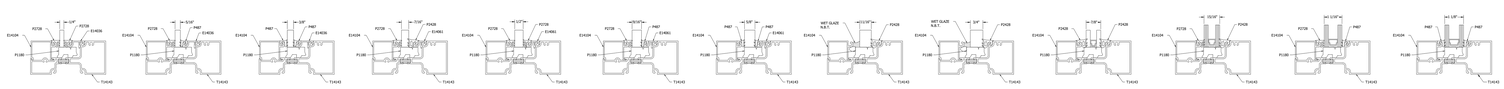

GLAZING INFILL OPTIONS

GLASS SHOWN DOES NOT NECESSARILY REPRESENT FINAL CONFIGURATION.
CONSULT GLASS MANUFACTURER FOR SPECIFIC GLASS MAKE UP.

Alumicor™ BUILDING EXCELLENCE
TUBELITE® DEPENDABLE

Last Revised: March 28, 2022